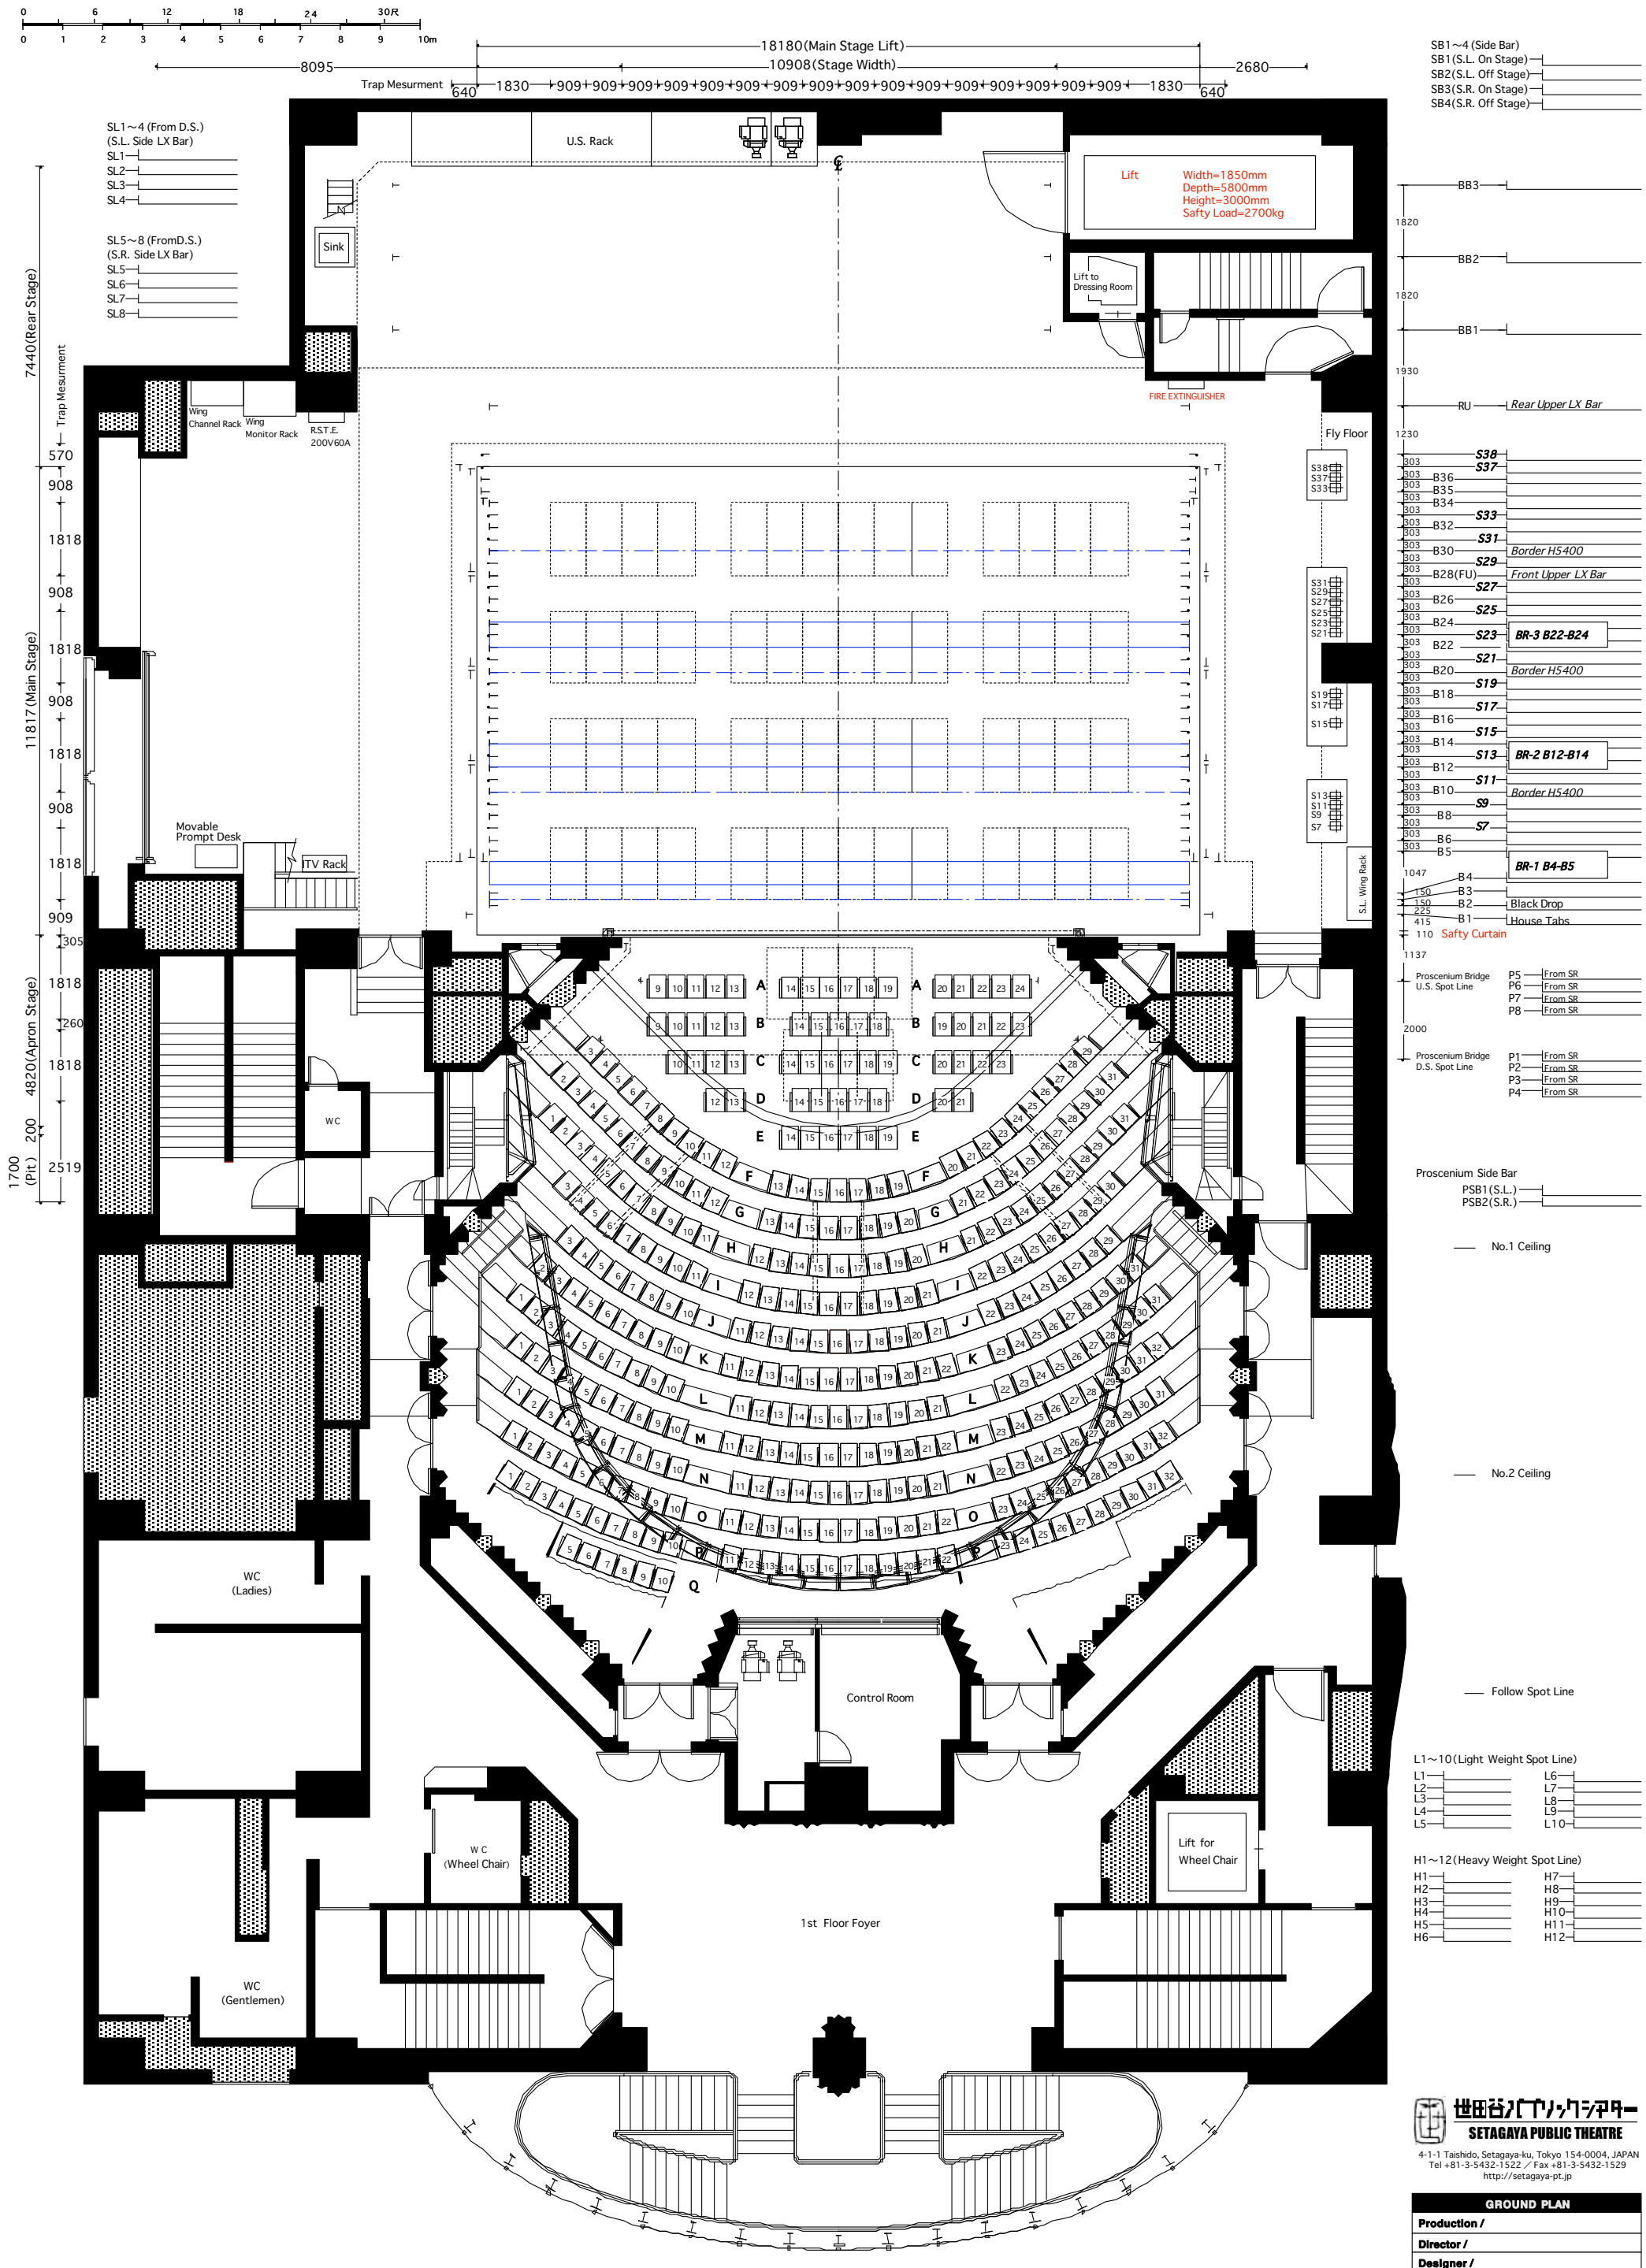

世田谷パブリックシアター
SETAGAYA PUBLIC THEATRE

4-1-1 Taishido, Setagaya-ku, Tokyo 154-0004, JAPAN
Tel +81-3-5432-1522 / Fax +81-3-5432-1529
http://setagaya-pt.jp

GROUND PLAN	
Production /	
Director /	
Designer /	
Lighting /	
Sound /	
Technical Director /	
Drawing by	
Scale 1:150	Plate No.
Date	

Revised: 4th, May, 2009